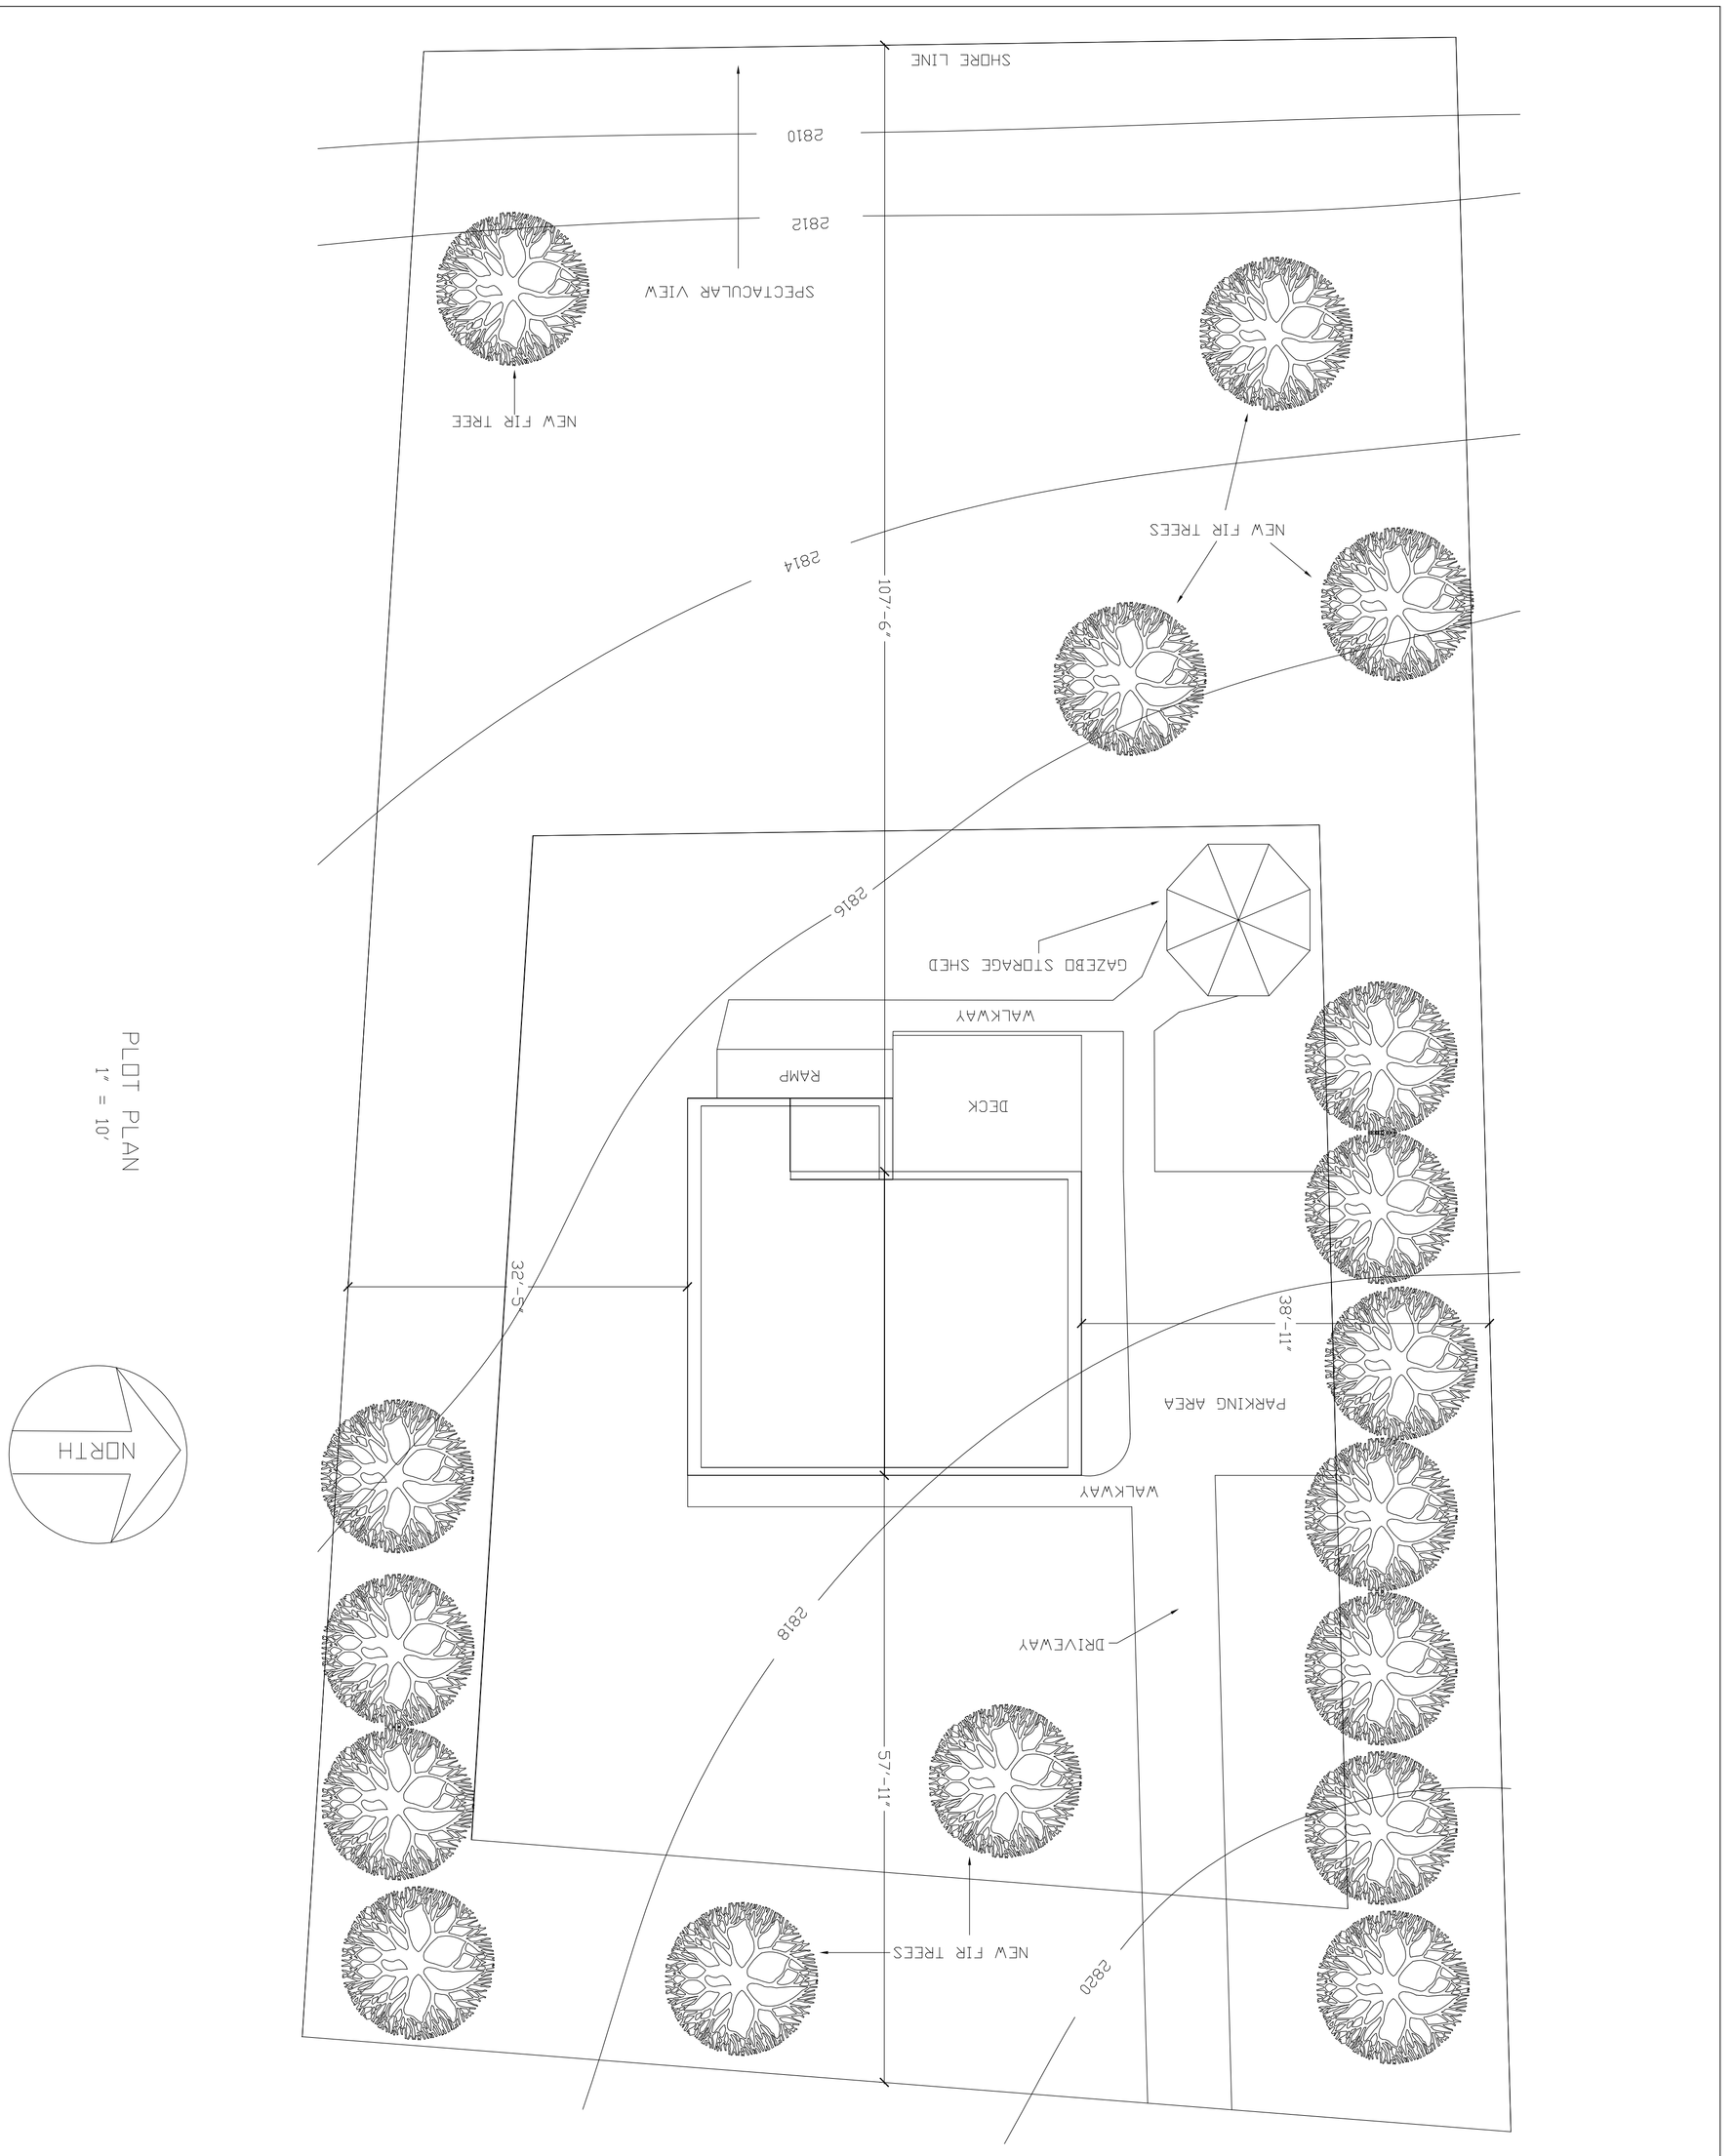

PLOT PLAN
1" = 10'

FILE NAME

PROJECT #	
JOB NO.	
DATE	
DATE	
REVISIONS	

CLIENT NAME
PROJECT NAME
PROJECT ADDRESS

Clark Public Utilities

CLARK PUBLIC UTILITY DISTRICT
AIA - VANCOUVER CHAPTER
ANNUAL DESIGN & DRAFTING COMPETITION

THE AMERICAN INSTITUTE OF ARCHITECTS
AIA Vancouver
Vancouver, Washington