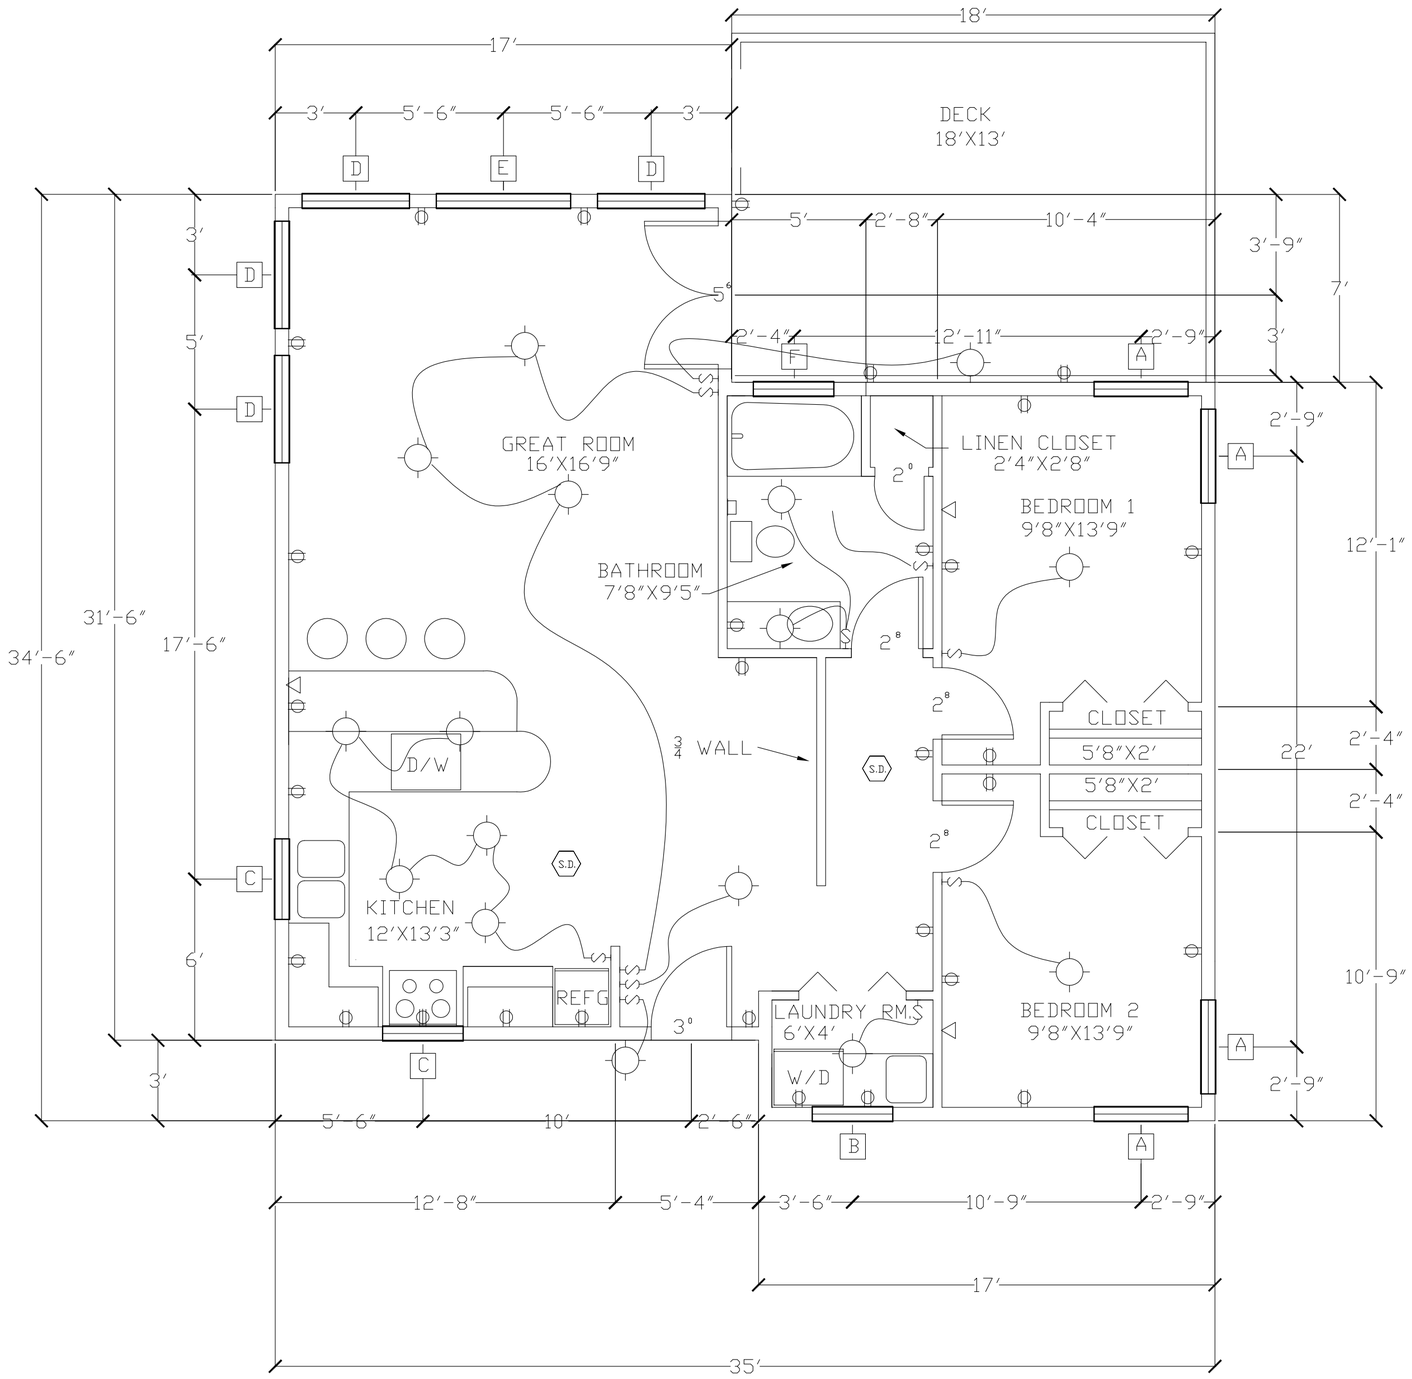

CABIN FLOOR PLAN

1/4″= 1′

WINDOW SCHEDULE SQUARE FOOTAGE

ID	#	SIZE	TYP	LIVING SPACE
A	4	3′6″X4′	DH	848 SQ FT
B	1	3′X4′	FXD	
C	2	3′X3′	FXD	
D	4	4′X5′4″	FXD	
E	1	5′X5′4″	FXD	
F	1	3′X2′	FXD	

AIA Vancouver
Vancouver, Washington

THE AMERICAN INSTITUTE OF ARCHITECTS

CLARK PUBLIC UTILITY DISTRICT
AIA - VANCOUVER CHAPTER
ANNUAL DESIGN & DRAFTING COMPETITION

Clark Public Utilities

CLIENT NAME
PROJECT NAME
PROJECT ADDRESS

PROJECT #
JOB NO.
DATE
DATE
REVISIONS

1

FILE NAME